,,,,

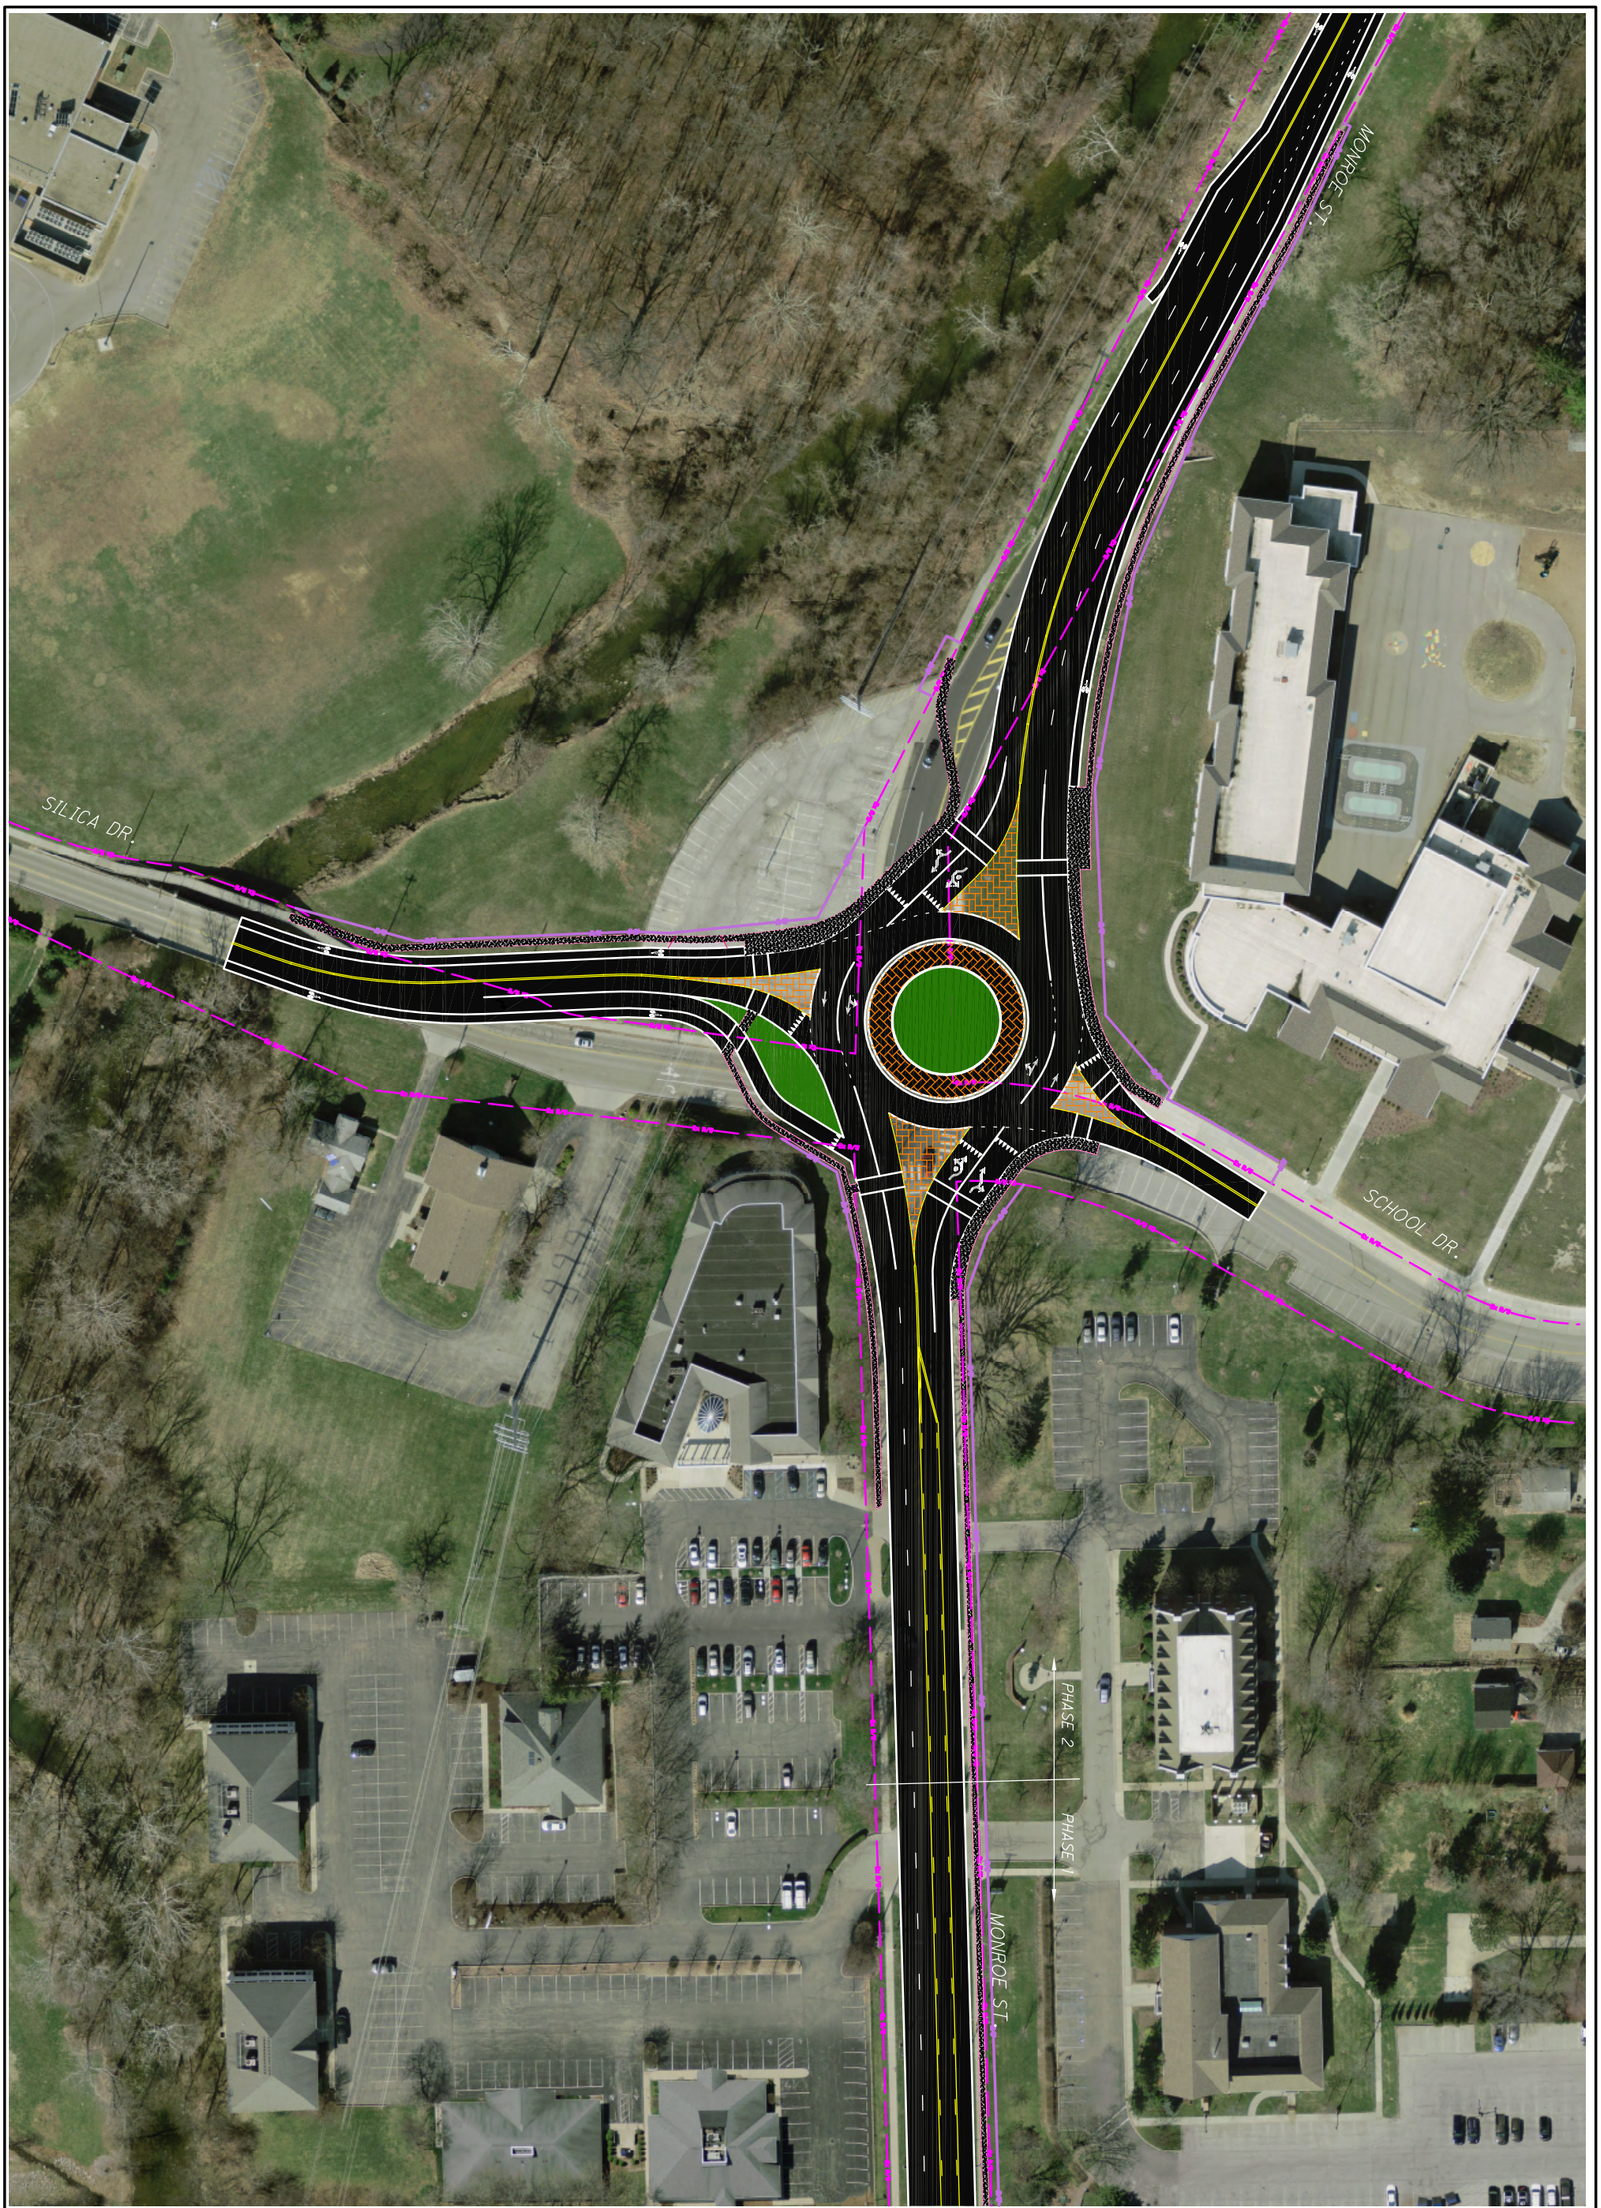

3 / 2	MONROE ST & SILICA DR INTERSECTION IMPROVEMENT	**PLAN VIEW - MONROE & SILICA PHASE 2, OPTION A ROUNDABOUT**	CALCULATED RJS / CHECKED AJL	0 50 25 100 HORIZONTAL SCALE IN FEET